FilmL.A., Inc.
6255 W Sunset Blvd, 12th Floor
Hollywood, CA 90028
t: (213)977-8600 - f: (213)977-8601
www.filmla.com

Summary Information

Permit No: F00166005-D **Type of Permit:** FILMING **Release Date:** 11/19/2020

Production Company	MINIM PRODUCTIONS INC
Insured Company Name	MINIM PRODUCTIONS INC
Contact Phone No. 1	323-956-1400
Contact Phone No. 2	
Fax	5555 MELROSE AVENUE, DEMILLE
Address	BUILDING 1ST FLOOR UNIT B LOS ANGELES, California 90038
Production Title	SNOWFALL BLOCK 2
Type of Production	TV Drama

Producer	John Labrucherie
Director	Kevin Bray
1st AD	Efrain Cortes Ben Scissors
Production Manager	Carr Rundle
FilmL.A. Coordinator	Naomi Kajiyama
Location Manager	Manny Padilla
Primary Phone	Mobile - 323-283-9418
Secondary Phone	Office - 213-375-3297
Location Assistant	n/a n/a
Primary Phone	Mobile - 555-555-5555
Secondary Phone	

Fees

Notification Charge	$635.00
LA COUNTY ROAD INSPECTION FEE	$1,890.00
FILMLA NON-REFUNDABLE FILM PERMIT RIDER FEE	$111.00
LAUSD STANDARD DEPOSIT	$1,500.00
LAUSD PARKING ELEMENTARY SCHOOL HALF DAY	$910.00
LAUSD PARKING BASECAMP CATERING USE FEE	$3,000.00
LAUSD PARKING ELEMENTARY SCHOOL FULL DAY	$2,730.00
LA COUNTY-SPECIAL EFFECTS PERMIT FEE	$288.00

Total Permit Fee $11,064.00

Number of Locations 2

NOT A PERMIT

FilmL.A., Inc.
6255 W Sunset Blvd, 12th Floor
Hollywood, CA 90028
t: (213)977-8600 - f: (213)977-8601
www.filmla.com

Summary Information — Location

Permit Number F00166005-D
Production Company MINIM PRODUCTIONS INC
Insured Company MINIM PRODUCTIONS INC
Production Title SNOWFALL BLOCK 2

Location Manager Manny Padilla
Primary Phone Mobile - 323-283-9418
Secondary Phone Office - 213-375-3297

Location Address 915 S Ford Blvd, Unincorporated Los Angeles County, CA, 90022
Location Type Church
Prep Dates 11/19/2020 - 11/19/2020 07:00 - 19:00 1 day
Film Dates 11/20/2020 - 11/21/2020 14:00 - 06:00 1 day
Strike Dates 11/21/2020 - 11/21/2020 06:00 - 19:00
Open or Closed to the Public Closed

Generic Conditions
*** MUST COMPLY WITH ATTACHED REOPENING PROTOCOL FOR MUSIC, TELEVISION AND FILM PRODUCTION: APPENDIX J EFFECTIVE AS OF FRIDAY, JUNE 12, 2020.***
THE CONSUMPTION OF ALCOHOLIC BEVERAGES AND THE USE OF DRUGS, INCLUDING MARIJUANA, ON LOCATION BY ANY CAST, CREW, OR INVITED GUESTS IS STRICTLY PROHIBITED.
*Certain service and personnel fees required by jurisdictional agencies are not collected by FilmL.A. Any such fees must be paid directly to the appropriate agency, and a separate invoice will be provided to the permittee.
All travel lanes and bike lanes shall be closed per the WATCH manual.
Community Survey Obtained
May not interfere with adjacent traffic lanes or adjacent bike lane
Must contact local sheriff department ½ hour prior to any brandishing of weapons, gunfire, special effects, or aerial activity.
Must Maintain 5' Clearance on Sidewalks/Walkways
Must maintain local/emergency access
Must post "ROAD WORK AHEAD" signs, which must remain up until all activities on the roadway have been completed.
No cast or crew parking on area streets
Number of uniformed officers listed on the permit is a minimum requirement. Permittee remains responsible for deploying a sufficient number of uniformed officers to provide traffic and crowd control to ensure the safety of the film crew and the public.
Traffic control must be done in accordance w/MUTCD
Traffic Officers Required
Uniformed officers shall have a copy of the film permit in their possession and are required to confirm that all traffic control signage devices are in place.

Please see attached document Snowfall.pdf

Equipment on Location

Type	Quantity
5 or 10 ton trucks	5
Cast/Crew vehicles	120
Catering Truck	1
Condors	1
Fire Extinguisher (2A10BC Minimum Rating)	5
Generator	1
Honey Wagons	1
Picture vehicles	10
Semi Trucks	1

Personnel on Location

Type	Quantity
Cast	5
Crew	90
Extras	41
LA County FSA assigned	1
Sheriff/CHP	4

NOT A PERMIT

FilmL.A., Inc.
6255 W Sunset Blvd, 12th Floor
Hollywood, CA 90028
t: (213)977-8600 - f: (213)977-8601
www.filmla.com

Summary Information — Location

Permit Number F00166005-D
Production Company MINIM PRODUCTIONS INC
Insured Company MINIM PRODUCTIONS INC
Production Title SNOWFALL BLOCK 2

Location Manager Manny Padilla
Primary Phone Mobile - 323-283-9418
Secondary Phone Office - 213-375-3297

Vans	5

Filming Activities Brandishing weapons; Emergency vehicles with flashing lights; Equipment on property; Equipment on sidewalk, in curb lane & across street; Handheld equipment; Interior and exterior dialogue; Intermittent pedestrian control; Intermittent traffic control - 2 minutes standard; Talent in police uniforms; Additional strike: 11/23, 0700 - 1900; Intermittent traffic control - 2 minutes standard on Whittier Blvd; Additional prep: 11/20, 0700 - 1400; Temporarily relocate bus stops; Temporarily remove 2 Metro bus signs and poles on Ford Blvd; Condor placement on E/S Ford Blvd, north of Whittier Blvd; Masking/Covering yellow loading zone and one way in front of 915 S Ford Blvd; Temporarily covering school crossing sign during filming only; Intermittent traffic control - 2 minutes standard on Ford Blvd and in alley;

Jurisdiction **Political:** Los Angeles County - Supervisor District 1 **Police:** Los Angeles County Sheriff **Fire:** Los Angeles County Fire Department

Thomas Guide **Page:** 635 **Grid:** F7

Approvals

LOS ANGELES COUNTY PUBLIC WORKS - FINAL APPROVERS	Tenasha Bennett
LOS ANGELES COUNTY ROAD DEPARTMENT - HOLYDALE (PO4)	Lorenzo Villa
FILML.A. SCHOOLS	Janae Peaters

Coordinator Note Person Responsible for Covid-19 Compliance: John Minor
Phone: 323-304-6157

Coordinator Note 20-1727-3

Coordinator Note Equipment staging and vehicles may park on one side of the street only except within DPW-approved full closures.
No steps from trailers, trucks or motorhomes may be facing road except within DPW-approved full closures.

Coordinator Note Rider D obtains community surveys and County Road approval; releases location; collects notification, County Road, LAUSD, and notification fees (County Road application and processing fees collected on Rider D)

Parking

Base Camp 1112 S Ford Blvd, East Los Angeles, CA, 90022
Location Type : Other Location

Crew Parking 1112 S Ford Blvd, East Los Angeles, CA, 90022
Location Type : Other Location

Parking Notes
Base camp/crew parking/catering: Ford Blvd Elementary School
1500 on 11/19- 0700 on 11/21

Posting "No Parking" signs B/S FORD BLVD, WHITTIER BLVD - 300' SOUTH
Approximate Footage County Parking **Log Number**
Date(s) 11/19/2020 to 11/19/2020 **Time(s)** 07:00 to 19:00

Posting "No Parking" signs B/S FORD BLVD, WHITTIER BLVD - 300' SOUTH
Approximate Footage County Parking **Log Number**
Date(s) 11/21/2020 to 11/21/2020 **Time(s)** 07:00 to 19:00

Posting "No Parking" signs B/S FORD BLVD, WHITTIER BLVD - 300' SOUTH
Approximate Footage County Parking **Log Number**
Date(s) 11/23/2020 to 11/23/2020 **Time(s)** 07:00 to 19:00

NOT A PERMIT

FilmL.A., Inc.
6255 W Sunset Blvd, 12th Floor
Hollywood, CA 90028
t: (213)977-8600 - f: (213)977-8601
www.filmla.com

Summary Information — Location

Permit Number F00166005-D
Production Company MINIM PRODUCTIONS INC
Insured Company MINIM PRODUCTIONS INC
Production Title SNOWFALL BLOCK 2

Location Manager Manny Padilla
Primary Phone Mobile - 323-283-9418
Secondary Phone Office - 213-375-3297

Posting "No Parking" signs B/S FORD BLVD, WHITTIER BLVD - VERONA ST
B/S FORD BLVD, WHITTIER BLVD - 300' NORTH

Approximate Footage County Parking **Log Number**

Date(s) 11/20/2020 to 11/20/2020 **Time(s)** 00:00 to 23:59

Posting "No Parking" signs B/S FORD BLVD, WHITTIER BLVD - VERONA ST
B/S FORD BLVD, WHITTIER BLVD - 300' NORTH

Approximate Footage County Parking **Log Number**

Date(s) 11/21/2020 to 11/21/2020 **Time(s)** 00:00 to 06:00

Lane / Full Closure FULL CLOSURE FORD BLVD, VERONA ST - WHITTIER BLVD.
(MAINTAIN LOCAL AND EMERGENCY ACCESS WITH ITC)

Approximate Footage 0 - 300

Date(s) 11/20/2020 to 11/20/2020 **Time(s)** 14:00 to 18:00

Lane / Full Closure FULL CLOSURE ALLEY SOUTH OF WHITTIER BLVD, S BURGER AVE - S DUNCAN AVE
11/20, 0700 - 11/21, 0600 (CONTINUOUS)

Approximate Footage 0 - 300

Date(s) 11/20/2020 to 11/21/2020 **Time(s)** 07:00 to 06:00

NOT A PERMIT

FilmL.A., Inc.
6255 W Sunset Blvd, 12th Floor
Hollywood, CA 90028
t: (213)977-8600 - f: (213)977-8601
www.filmla.com

Summary Information — Location

Permit Number F00166005-D
Production Company MINIM PRODUCTIONS INC
Insured Company MINIM PRODUCTIONS INC
Production Title SNOWFALL BLOCK 2

Location Manager Manny Padilla
Primary Phone Mobile - 323-283-9418
Secondary Phone Office - 213-375-3297

Location Address 4537 Whittier Blvd, Unincorporated Los Angeles County, CA, 90022

Location Type Bar

Prep Dates 11/17/2020 - 11/19/2020 07:00 - 19:00 3 days

Film Dates 11/20/2020 - 11/21/2020 14:00 - 06:00 1 day

Strike Dates 11/21/2020 - 11/21/2020 06:00 - 19:00

Open or Closed to the Public Closed

Generic Conditions
*** MUST COMPLY WITH ATTACHED REOPENING PROTOCOL FOR MUSIC, TELEVISION AND FILM PRODUCTION: APPENDIX J EFFECTIVE AS OF FRIDAY, JUNE 12, 2020.***
THE CONSUMPTION OF ALCOHOLIC BEVERAGES AND THE USE OF DRUGS, INCLUDING MARIJUANA, ON LOCATION BY ANY CAST, CREW, OR INVITED GUESTS IS STRICTLY PROHIBITED.
*Certain service and personnel fees required by jurisdictional agencies are not collected by FilmL.A. Any such fees must be paid directly to the appropriate agency, and a separate invoice will be provided to the permittee.
All travel lanes and bike lanes shall be closed per the WATCH manual.
Community Survey Obtained
Must contact local sheriff department ½ hour prior to any brandishing of weapons, gunfire, special effects, or aerial activity.
Must Maintain 5' Clearance on Sidewalks/Walkways
Must maintain local/emergency access
Must post "ROAD WORK AHEAD" signs, which must remain up until all activities on the roadway have been completed.
Must post "WET PAVEMENT AHEAD" signs. Traffic officers remain until pavement is dry
No cast or crew parking on area streets
Number of uniformed officers listed on the permit is a minimum requirement. Permittee remains responsible for deploying a sufficient number of uniformed officers to provide traffic and crowd control to ensure the safety of the film crew and the public.
Traffic control must be done in accordance w/MUTCD
Traffic Officers Required
Uniformed officers shall have a copy of the film permit in their possession and are required to confirm that all traffic control signage devices are in place.

Please see attached documents
166005_NS_SS_C1_ WHITTIER_DUNCAN_McBRIDE_-SS CURB.pdf
166005_NS_SS_C1_ WHITTIER_DUNCAN_McBRIDE_-SS CURB.pdf
166005_FULL_ WHITTIER_DUNCAN_McBRIDE_.pdf
Minim.Snowfall.166005.SfxWhittier2.pdf

Equipment on Location

Type	Quantity
5 or 10 ton trucks	5
Cast/Crew vehicles	120
Catering Truck	1
Condors	1
Fire Extinguisher (2A10BC Minimum Rating)	5
Generator	1
Honey Wagons	1

Personnel on Location

Type	Quantity
Cast	5
Crew	90
Extras	41
LA County FSA assigned	1
Sheriff/CHP	4

NOT A PERMIT

FilmL.A., Inc.
6255 W Sunset Blvd, 12th Floor
Hollywood, CA 90028
t: (213)977-8600 - f: (213)977-8601
www.filmla.com

Summary Information — Location

Permit Number F00166005-D
Production Company MINIM PRODUCTIONS INC
Insured Company MINIM PRODUCTIONS INC
Production Title SNOWFALL BLOCK 2

Location Manager Manny Padilla
Primary Phone Mobile - 323-283-9418
Secondary Phone Office - 213-375-3297

Picture vehicles	10
Semi Trucks	1
Vans	5

Filming Activities Brandishing weapons; Camera in car; Car-to-Car; Drive ups & away; Driving shots; Equipment on property; Equipment on sidewalk, in curb lane & across street; Exterior establishing shots; Handheld equipment; Interior and exterior dialogue; Intermittent pedestrian control; Intermittent traffic control - 2 minutes standard; Intermittent traffic control - 2 minutes standard on Whittier Blvd; Additional strike: 11/23 & 11/24, 0700 - 1900; Additional prep: 11/20, 0700 - 1400; Relocate bus stops ; Temporarily remove Metro sign and pole; Simulated stunt actor falling from roof; Gunfire (interior and exterior) 1600-0400 hours; Covering street signs and pedestrian ADA ramp;

Gunfire

Shot Type	Load Type	No. Takes Per Day	No. Times Per Take
Exterior Single Shot	1/4 load	6 - 10	6 - 10
Interior Single Shot	1/4 load	6 - 10	6 - 10

Special Effects: F/X Permit # 20-FX282-3

Type	No. Times Per Day	No. Takes Per Take
Sparks	15 - 20	15 - 20
Squibs	10 - 15	10 - 15
Zirk hits	10 - 15	10 - 15

Description of F/X Scene: Squib hits on body & objects, zirk hits; flashes; 400 spark balls; Candles

Jurisdiction **Political:** Los Angeles County - Supervisor District 1 **Police:** Los Angeles County Sheriff **Fire:** Los Angeles County Fire Department

Thomas Guide **Page:** 635 **Grid:** F7

Approvals

LOS ANGELES COUNTY PUBLIC WORKS - FINAL APPROVERS	Tenasha Bennett
LOS ANGELES COUNTY ROAD DEPARTMENT - HOLYDALE (PO4)	Lorenzo Villa

Coordinator Note Person Responsible for Covid-19 Compliance: John Minor
Phone: 323-304-6157

Coordinator Note 20-1727-3

Coordinator Note Equipment staging and vehicles may park on one side of the street only except within DPW-approved full closures.
No steps from trailers, trucks or motorhomes may be facing road except within DPW-approved full closures.

Coordinator Note Request to remove bench canceled per K King 11/18

Coordinator Note Rider D obtains community surveys and County Road approval; revises sfx; releases location; collects notification and sfx fees

Parking

Base Camp
Location Type : Other Location
1112 S Ford Blvd, East
Los Angeles, CA, 90022

Crew Parking
Location Type : Other Location
1112 S Ford Blvd, East
Los Angeles, CA, 90022

Parking Notes

NOT A PERMIT

FilmL.A., Inc.
6255 W Sunset Blvd, 12th Floor
Hollywood, CA 90028
t: (213)977-8600 - f: (213)977-8601
www.filmla.com

Summary Information — Location

Permit Number F00166005-D
Production Company MINIM PRODUCTIONS INC
Insured Company MINIM PRODUCTIONS INC
Production Title SNOWFALL BLOCK 2

Location Manager Manny Padilla
Primary Phone Mobile - 323-283-9418
Secondary Phone Office - 213-375-3297

Base camp/crew parking/catering: 1112 S Ford Blvd

Posting "No Parking" signs B/S WHITTIER BLVD, S MCBRIDE AVE - S DUNCAN AVE
E/S DUNCAN AVE, WHITTIER BLVD - 300' NORTH
W/S MCBRIDE AVE, WHITTIER BLVD - 300' NORTH

Approximate Footage County Parking **Log Number**

Date(s) 11/17/2020 to 11/19/2020 **Time(s)** 07:00 to 19:00

Posting "No Parking" signs B/S WHITTIER BLVD, S MCBRIDE AVE - S DUNCAN AVE
E/S DUNCAN AVE, WHITTIER BLVD - 300' NORTH AND 300' SOUTH
W/S MCBRIDE AVE, WHITTIER BLVD - 400' NORTH

Approximate Footage County Parking **Log Number**

Date(s) 11/21/2020 to 11/21/2020 **Time(s)** 00:00 to 06:00

Posting "No Parking" signs B/S WHITTIER BLVD, S MCBRIDE AVE - S DUNCAN AVE
E/S DUNCAN AVE, WHITTIER BLVD - 300' NORTH
W/S MCBRIDE AVE, WHITTIER BLVD - 300' NORTH

Approximate Footage County Parking **Log Number**

Date(s) 11/23/2020 to 11/24/2020 **Time(s)** 07:00 to 19:00

Posting "No Parking" signs B/S WHITTIER BLVD, S MCBRIDE AVE - S DUNCAN AVE
E/S DUNCAN AVE, WHITTIER BLVD - 300' NORTH AND 300' SOUTH
W/S MCBRIDE AVE, WHITTIER BLVD - 400' NORTH

Approximate Footage County Parking **Log Number**

Date(s) 11/20/2020 to 11/20/2020 **Time(s)** 00:00 to 23:59

Posting "No Parking" signs W/S DUNCAN AVE, VERONA ST - E OLYMPIC BLVD (FOR BASE CAMP/CREW PARKING)
E/S DUNCAN AVE, 1036 S DUNCAN AVE - 1016 S DUNCAN AVE (FOR BASE CAMP/CREW PARKING)

Approximate Footage County Parking **Log Number**

Date(s) 11/19/2020 to 11/19/2020 **Time(s)** 18:00 to 23:59

Posting "No Parking" signs W/S DUNCAN AVE, VERONA ST - E OLYMPIC BLVD (FOR BASE CAMP/CREW PARKING)
E/S DUNCAN AVE, 1036 S DUNCAN AVE - 1016 S DUNCAN AVE (FOR BASE CAMP/CREW PARKING)
11/20, 0000 - 11/21, 1200 (CONTINUOUS)

Approximate Footage County Parking **Log Number**

Date(s) 11/20/2020 to 11/21/2020 **Time(s)** 00:00 to 12:00

Posting "No Parking" signs S/S VERONA ST, S FORD BLVD - S DUNCAN AVE (FOR BASE CAMP/CREW PARKING)

Approximate Footage County Parking **Log Number**

Date(s) 11/20/2020 to 11/20/2020 **Time(s)** 00:00 to 23:59

Posting "No Parking" signs B/S WHITTIER BLVD, S MCBRIDE AVE - S DUNCAN AVE
E/S DUNCAN AVE, WHITTIER BLVD - 300' NORTH
W/S MCBRIDE AVE, WHITTIER BLVD - 300' NORTH

Approximate Footage County Parking **Log Number**

Date(s) 11/21/2020 to 11/21/2020 **Time(s)** 06:00 to 19:00

Posting "No Parking" signs N/S WHITTIER BLVD, DUNCAN AVE - BURGER AVE
E/S FORD BLVD, WHITTIER BLVD, NORTH TO ALLEY

NOT A PERMIT

FilmL.A., Inc.
6255 W Sunset Blvd, 12th Floor
Hollywood, CA 90028
t: (213)977-8600 - f: (213)977-8601
www.filmla.com

Summary Information — Location

Permit Number F00166005-D
Production Company MINIM PRODUCTIONS INC
Insured Company MINIM PRODUCTIONS INC
Production Title SNOWFALL BLOCK 2

Location Manager Manny Padilla
Primary Phone Mobile - 323-283-9418
Secondary Phone Office - 213-375-3297

0700 ON 11/20 - 0600 ON 11/21

Approximate Footage County Parking **Log Number**

Date(s) 11/20/2020 to 11/21/2020 **Time(s)** 07:00 to 06:00

Lane / Full Closure FULL CLOSURE WHITTIER BLVD, S MCBRIDE AVE - S DUNCAN AVE
Approximate Footage 0 - 300

Date(s) 11/20/2020 to 11/20/2020 **Time(s)** 19:00 to 06:00

Lane / Full Closure N/S CURB LANE WHITTIER BLVD, S MCBRIDE AVE - S DUNCAN AVE
Approximate Footage 0 - 300

Date(s) 11/17/2020 to 11/19/2020 **Time(s)** 07:00 to 19:00

Lane / Full Closure N/S CURB LANE WHITTIER BLVD, S MCBRIDE AVE - S DUNCAN AVE
Approximate Footage 0 - 300

Date(s) 11/20/2020 to 11/20/2020 **Time(s)** 07:00 to 19:00

Lane / Full Closure S/S CURB LANE WHITTIER BLVD, S MCBRIDE AVE - S DUNCAN AVE
Approximate Footage 0 - 300

Date(s) 11/19/2020 to 11/19/2020 **Time(s)** 07:00 to 19:00

Lane / Full Closure S/S CURB LANE WHITTIER BLVD, S MCBRIDE AVE - S DUNCAN AVE
Approximate Footage 0 - 300

Date(s) 11/20/2020 to 11/20/2020 **Time(s)** 07:00 to 21:00

Lane / Full Closure S/S CURB LANE WHITTIER BLVD, S MCBRIDE AVE - S DUNCAN AVE
Approximate Footage 0 - 300

Date(s) 11/23/2020 to 11/23/2020 **Time(s)** 07:00 to 19:00

Lane / Full Closure N/S CURB LANE WHITTIER BLVD, S MCBRIDE AVE - S DUNCAN AVE
Approximate Footage 0 - 300

Date(s) 11/21/2020 to 11/21/2020 **Time(s)** 06:00 to 21:00

Lane / Full Closure N/S CURB LANE WHITTIER BLVD, S MCBRIDE AVE - S DUNCAN AVE
Approximate Footage 0 - 300

Date(s) 11/23/2020 to 11/23/2020 **Time(s)** 07:00 to 21:00

Lane / Full Closure N/S CURB LANE WHITTIER BLVD, S MCBRIDE AVE - S DUNCAN AVE
Approximate Footage 0 - 300

Date(s) 11/24/2020 to 11/24/2020 **Time(s)** 07:00 to 19:00

Lane / Full Closure N/S CURB LANE PLUS ONE ADJACENT WHITTIER BLVD, S MCBRIDE AVE - S DUNCAN AVE
Approximate Footage 0 - 300

Date(s) 11/20/2020 to 11/20/2020 **Time(s)** 07:00 to 09:00

Lane / Full Closure B/S CURB LANE PLUS ONE ADJACENT WHITTIER BLVD, S MCBRIDE AVE - S DUNCAN AVE
Approximate Footage 0 - 300

Date(s) 11/20/2020 to 11/20/2020 **Time(s)** 15:00 to 19:00

Lane / Full Closure N/S CURB WHITTIER BLVD, DUNCAN AVE - BURGER AVE
E/S CURB FORD BLVD, WHITTIER BLVD, NORTH TO ALLEY
0700 ON 11/20 - 0600 ON 11/21
Approximate Footage 0 - 300

NOT A PERMIT

FilmL.A., Inc.
6255 W Sunset Blvd, 12th Floor
Hollywood, CA 90028
t: (213)977-8600 - f: (213)977-8601
www.filmla.com

Summary Information

Location

Permit Number F00166005-D
Production Company MINIM PRODUCTIONS INC
Insured Company MINIM PRODUCTIONS INC
Production Title SNOWFALL BLOCK 2

Location Manager Manny Padilla
Primary Phone Mobile - 323-283-9418
Secondary Phone Office - 213-375-3297

Date(s) 11/20/2020 to 11/21/2020

Time(s) 07:00 to 06:00

NOT A PERMIT

L20000305T

DETOUR

CMS
WHITTIER
CLOSED
AT
DUNCAN
USE
ALT
ROUTE
11/20,
7P-6A

DETAIL "A"
SEE SHEET 02

DETAIL "B"
SEE SHEET 02

DETAIL "C"
SEE SHEET 03

CMS
WHITTIER
CLOSED
AT
McBRIDE
USE
DETOUR
<----
11/20,
7P-6A

Permit #F00166005-D

ACCEPTED
BY A. HASAN DATE 11/17/2020

WHITTIER BLVD (25 MPH)
ALLEY
VERONA ST
OLYMPIC BLVD
EASTERN AVE
BURGER AVE
FORD BLVD
DUNCAN AVE
McBRIDE AVE
McDONNELL AVE
ARIZONA AVE
710 FWY

FILM LA COORDINATOR: NAOMI KAJIYAMA
FILM LA PERMIT # F-166005

LEGEND:

- ADVANCE WARNING SIGN
- I TYPE III BARRICADE
- II SIGN ON TYPE III BARRICADE
- I SIGN ON TYPE I BARRICADE
- 28" TRAFFIC CONE – REFLECTIVE
- FLASHING ARROW SIGN (FAS)
- CLOSURE/WORK AREA

GENERAL NOTES:

1. ALL SIGNING, DELINEATORS, CONES, BARRICADES, ETC, SHALL CONFORM TO THE STATE OF CALIFORNIA DEPARTMENT OF TRANSPORTATION (CALTRANS) STANDARD PLANS AND STANDARD SPECIFICATIONS, CALIFORNIA M.U.T.C.D, AND ANY ADDENDUMS THERTO AND AS SHOWN ON THESE PLANS.
WITH TRAFFIC SIGNALS OR CROSSWALKS.
CONES SHALL BE 28" MINIMUM HEIGHT REFLECTORIZED SLEEVES.

W20-1 ROAD WORK AHEAD | W20-3 ROAD CLOSED AHEAD | W20-2 DETOUR AHEAD | C20(RT OR LT) LEFT/RIGHT LANE CLOSED AHEAD | C30(CA) LANE CLOSED | R3-1 / R3-2 | W1-6(RT) | R11-2 ROAD CLOSED | W12-1 | M4-10(RT) DETOUR / M4-10(LT) DETOUR | SC3 DETOUR | R3-1 SP1 LOCAL ACCESS ONLY | R3-2 SP1 LOCAL ACCESS ONLY | R11-4 ROAD CLOSED TO THRU TRAFFIC | R5-1 DO NOT ENTER

signed 11/16/2020

REGISTERED PROFESSIONAL ENGINEER CHRISTOPHER J. ONUFROCK No. C046055 Exp. 11-31-21 CIVIL STATE OF CALIFORNIA

PROJECT/SHEET TITLE:	FULL CLOSURE WHITTIER BLVD, DUNCAN–McBRIDE AVE, 11/20, 1900–0600 FULL CLOSURE OF FORD BL, VERONA–WHITTIER , 11/20, 1400–1800 FULL CLOSURE OF ALLEY, SOUTH OF WHITTIER BL, BURGER AVE–DUNCAN , 11/20, 0700–11/21, 0600
COMPANY/CONTACT:	MINIM PRODUCTIONS "SNOWFALL" KATIE KING (323) 260–4777
APPROVED BY:	NAME/SIGNATURE TITLE DATE NAME/SIGNATURE TITLE DATE NAME/SIGNATURE TITLE DATE

DATE:	11/3/2020
SCALE:	NOT TO SCALE
DRAWN BY:	IR
CHECKED BY:	JVJ
PROJECT NO.:	
JOB NO.:	
FILE NO.:	
SHEET NO.:	01 OF 03

REVISIONS

NO.:	DATE:	DESCRIPTION:	BY:

Y:\Plans\Los Angeles\166005_FULL_ WHITTIER_DUNCAN_McBRIDE_FULL_FORD.dwg

DETAIL "A"

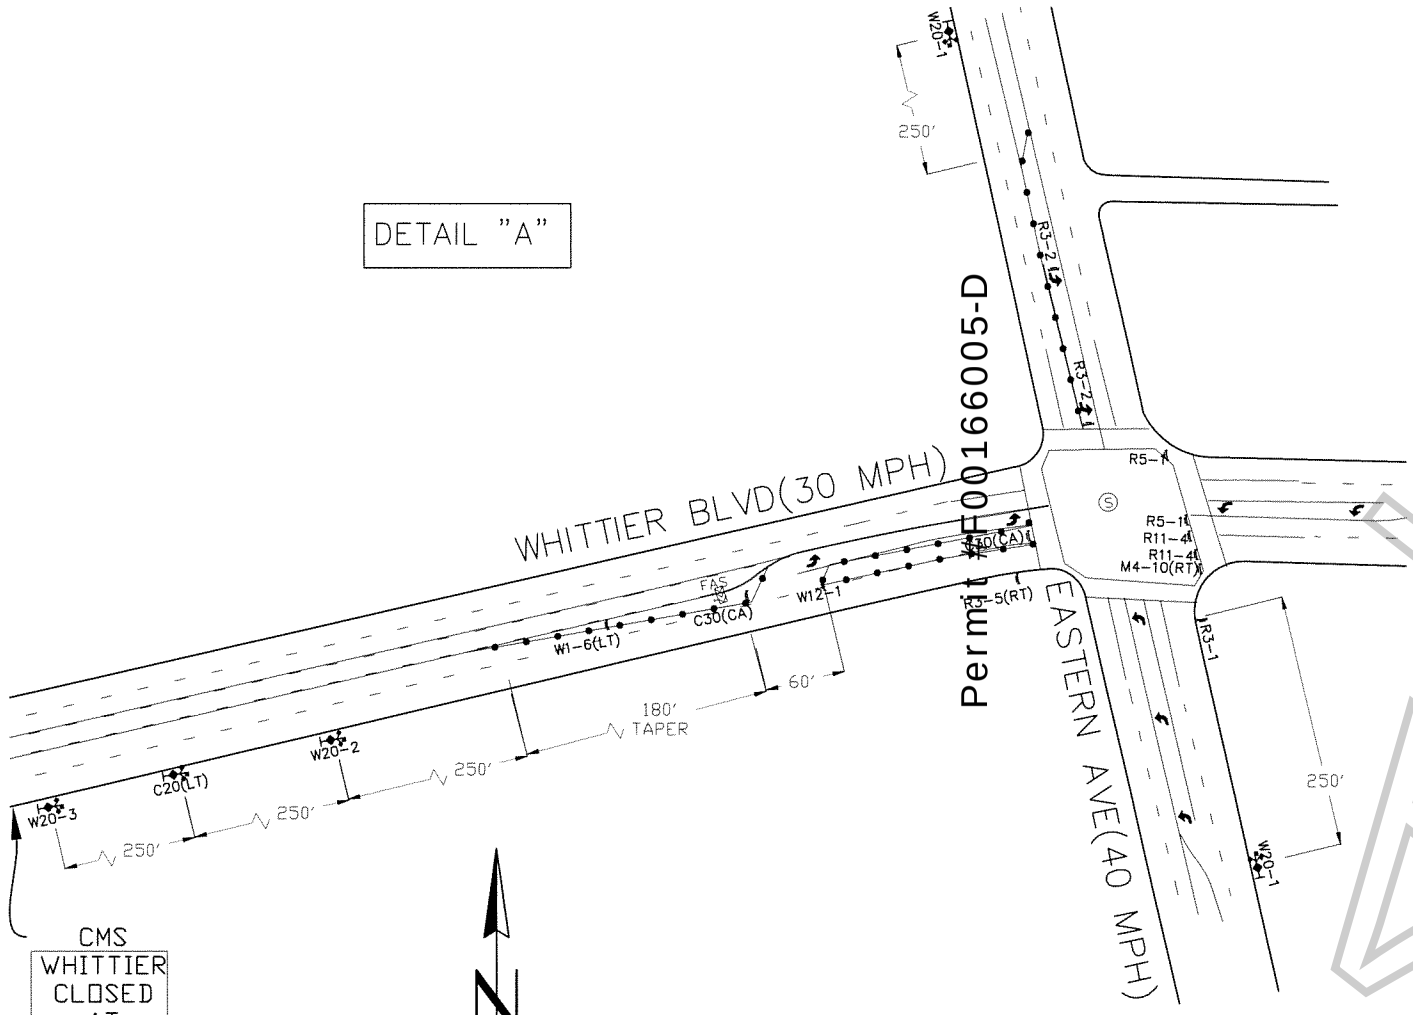

CMS
WHITTIER
CLOSED
AT
DUNCAN
USE
ALT
ROUTE

DETAIL "B"

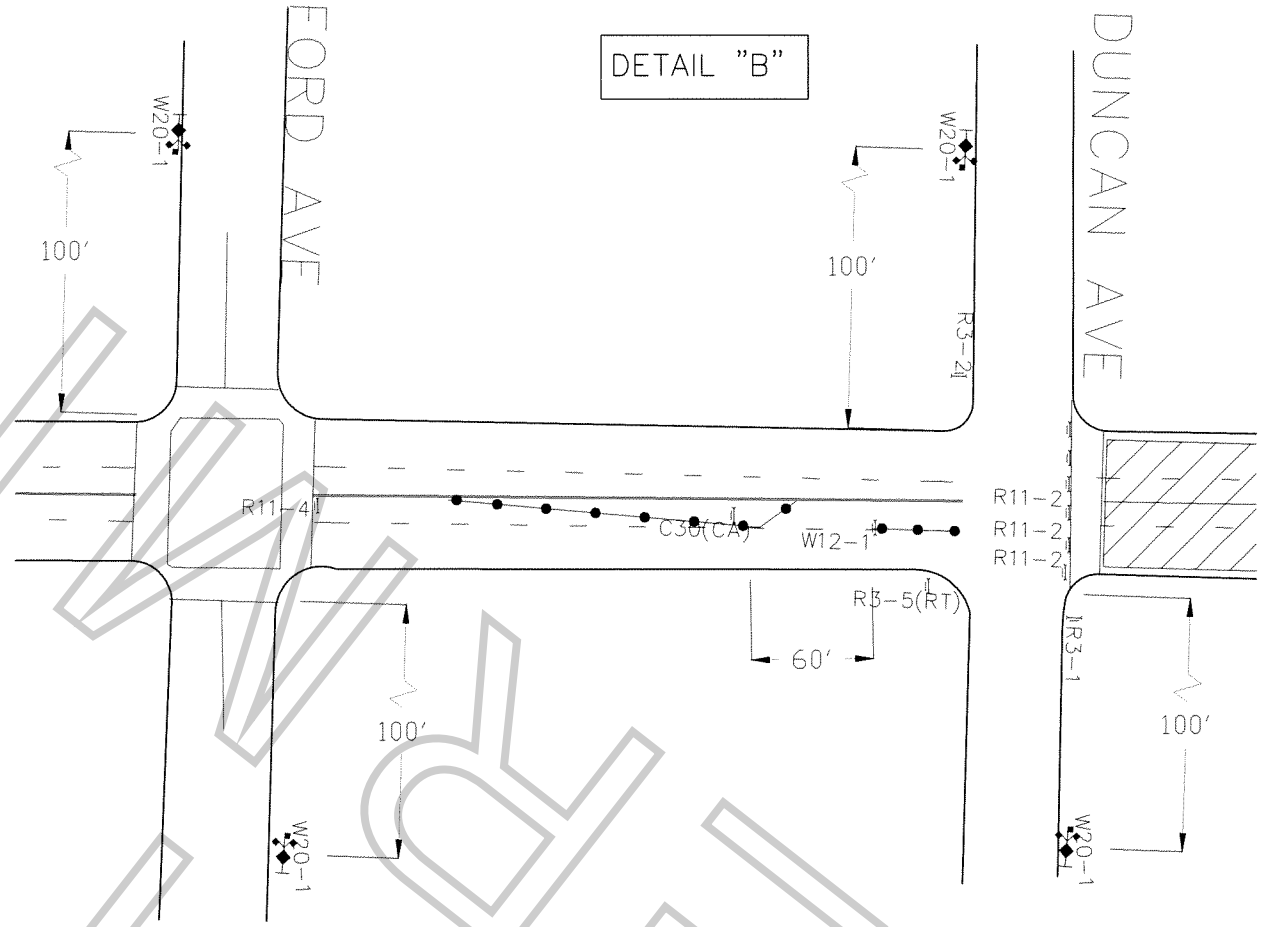

LEGEND:

- ADVANCE WARNING SIGN
- I TYPE III BARRICADE
- II SIGN ON TYPE III BARRICADE
- I SIGN ON TYPE I BARRICADE
- 28" TRAFFIC CONE – REFLECTIVE
- FLASHING ARROW SIGN (FAS)
- CLOSURE/WORK AREA

GENERAL NOTES:

1. ALL SIGNING, DELINEATORS, CONES, BARRICADES, ETC, SHALL CONFORM TO THE STATE OF CALIFORNIA DEPARTMENT OF TRANSPORTATION (CALTRANS) STANDARD PLANS AND STANDARD SPECIFICATIONS, CALIFORNIA M.U.T.C.D, AND ANY ADDENDUMS THERTO AND AS SHOWN ON THESE PLANS.
WITH TRAFFIC SIGNALS OR CROSSWALKS.
CONES SHALL BE 28" MINIMUM HEIGHT REFLECTORIZED SLEEVES.

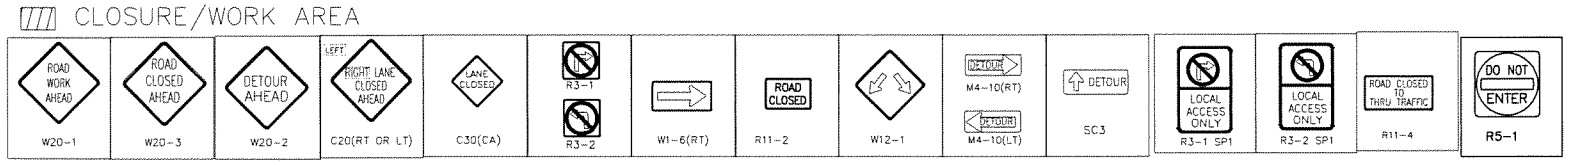

FILM LA COORDINATOR: NAOMI KAJIYAMA
FILM LA PERMIT # F-166005

signed 11/16/2020

REGISTERED PROFESSIONAL ENGINEER
CHRISTOPHER ONUMONU
C046056
Exp. 11/21
CIVIL
STATE OF CALIFORNIA

PROJECT/SHEET TITLE: FULL CLOSURE WHITTIER BLVD, DUNCAN–McBRIDE AVE, 11/20, 1900–0600 FULL CLOSURE OF FORD BL, VERONA–WHITTIER , 11/20, 1400–1800 FULL CLOSURE OF ALLEY, SOUTH OF WHITTIER BL, BURGER AVE–DUNCAN , 11/20, 0700–11/21, 0600	DATE: 11/3/2020
	SCALE: NOT TO SCALE
	DRAWN BY: IR
	CHECKED BY: JVJ
COMPANY/CONTACT: MINIM PRODUCTIONS "SNOWFALL" KATIE KING (323) 260–4777	PROJECT NO.:
	JOB NO.:
	FILE NO.:
	SHEET NO.: 02 OF 03

APPROVED BY:

NAME/SIGNATURE TITLE DATE

NAME/SIGNATURE TITLE DATE

NAME/SIGNATURE TITLE DATE

REVISIONS NO.:	DATE:	DESCRIPTION:	BY:

FILM LA

Y:\Plans\Los Angeles\166005_FULL_ WHITTIER_DUNCAN_McBRIDE_FULL_FORD.dwg

DETAIL "C"

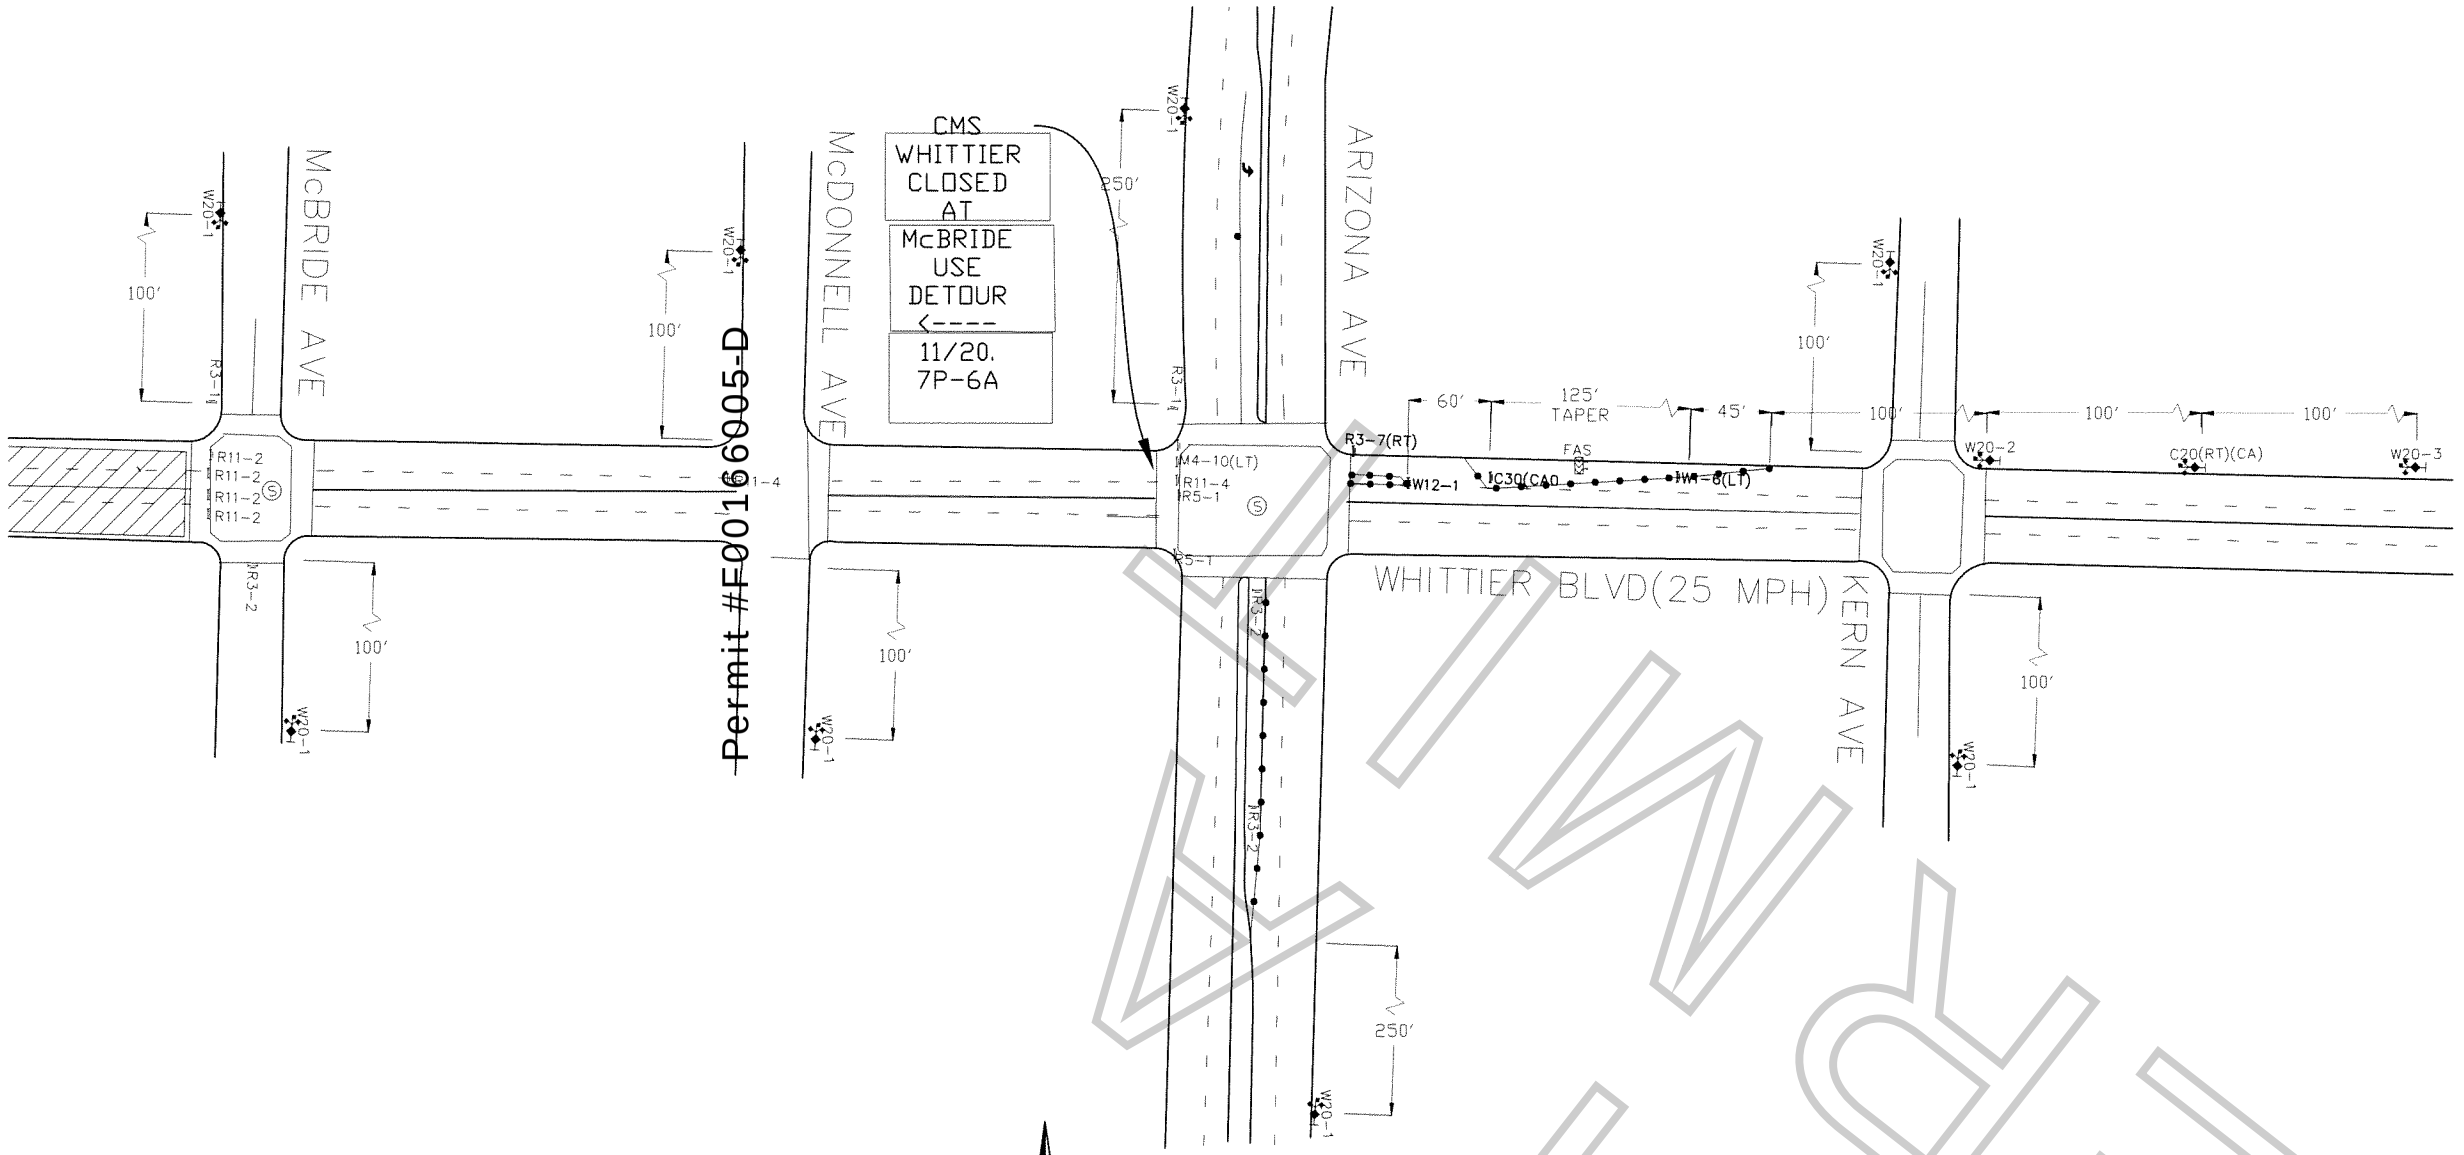

Permit #F00166005-D

LEGEND:

- ADVANCE WARNING SIGN
- TYPE III BARRICADE
- SIGN ON TYPE III BARRICADE
- SIGN ON TYPE I BARRICADE
- 28" TRAFFIC CONE – REFLECTIVE
- FLASHING ARROW SIGN (FAS)
- CLOSURE/WORK AREA

GENERAL NOTES:

1. ALL SIGNING, DELINEATORS, CONES, BARRICADES, ETC, SHALL CONFORM TO THE STATE OF CALIFORNIA DEPARTMENT OF TRANSPORTATION (CALTRANS) STANDARD PLANS AND STANDARD SPECIFICATIONS, CALIFORNIA M.U.T.C.D, AND ANY ADDENDUMS THERTO AND AS SHOWN ON THESE PLANS.
WITH TRAFFIC SIGNALS OR CROSSWALKS.
CONES SHALL BE 28" MINIMUM HEIGHT REFLECTORIZED SLEEVES.

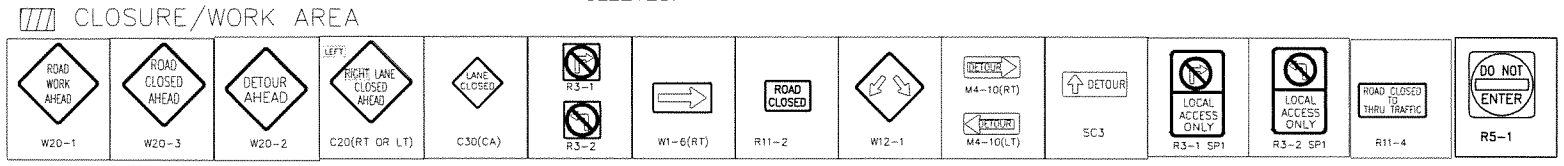

FILM LA COORDINATOR: NAOMI KAJIYAMA
FILM LA PERMIT # F-166005

signed 11/16/2020

REGISTERED PROFESSIONAL ENGINEER CHRISTOPHER J. ONUMAJULI No. C046056 Exp 11-31-20 CIVIL STATE OF CALIFORNIA

PROJECT/SHEET TITLE:	FULL CLOSURE WHITTIER BLVD, DUNCAN–McBRIDE AVE, 11/20, 1900–0600 FULL CLOSURE OF FORD BL, VERONA–WHITTIER , 11/20, 1400–1800 FULL CLOSURE OF ALLEY, SOUTH OF WHITTIER BL, BURGER AVE–DUNCAN , 11/20, 0700–11/21, 0600
COMPANY/CONTACT:	MINIM PRODUCTIONS "SNOWFALL" KATIE KING (323) 260–4777
APPROVED BY:	

DATE:	11/3/2020
SCALE:	NOT TO SCALE
DRAWN BY:	IR
CHECKED BY:	JVJ
PROJECT NO.:	
JOB NO.:	
FILE NO.:	
SHEET NO.:	03 OF 03

REVISIONS			
NO.:	DATE:	DESCRIPTION:	BY:

NAME/SIGNATURE TITLE DATE

NAME/SIGNATURE TITLE DATE

NAME/SIGNATURE TITLE DATE

DRAFT

Y:\Plans\Los Angeles\166005_FULL_ WHITTIER_DUNCAN_McBRIDE_FULL_FORD.dwg

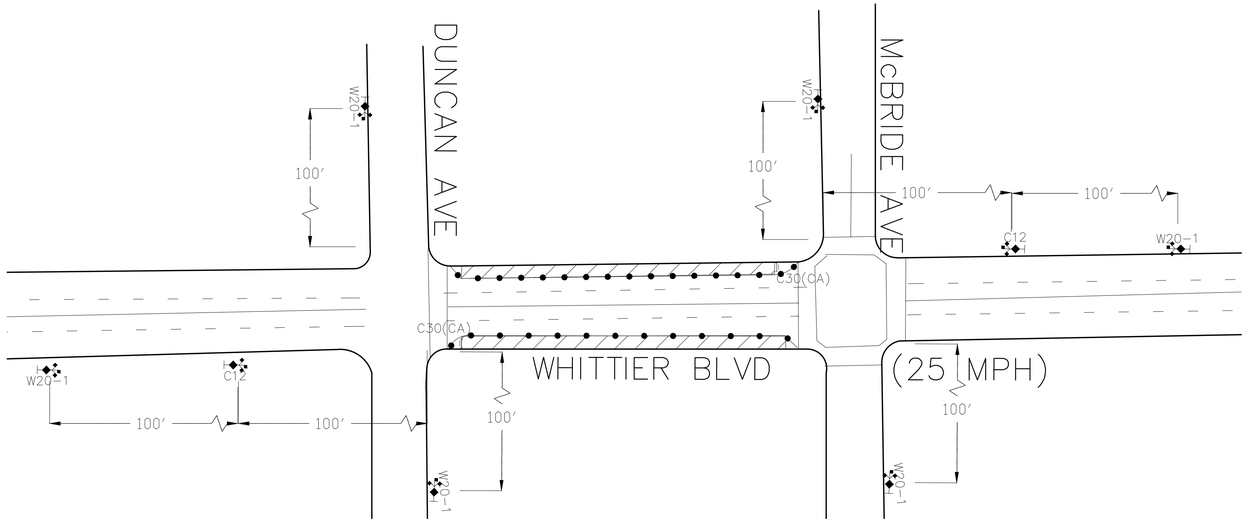

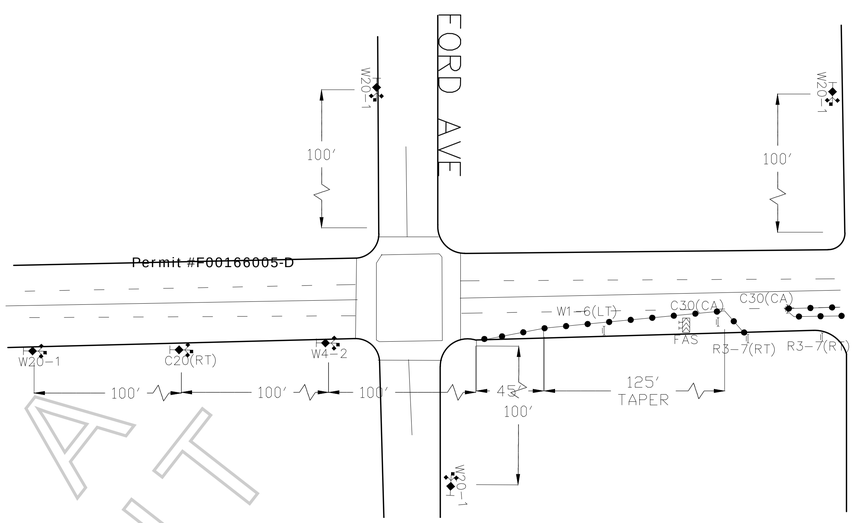

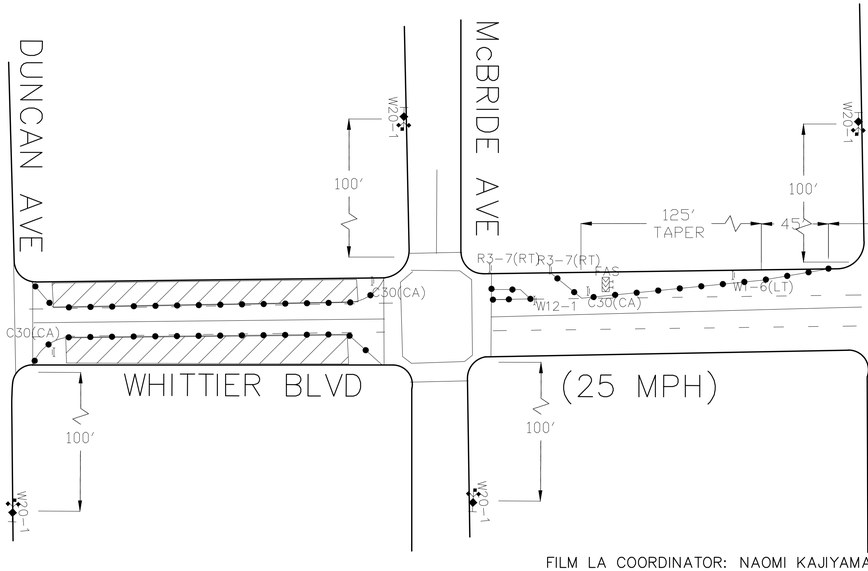

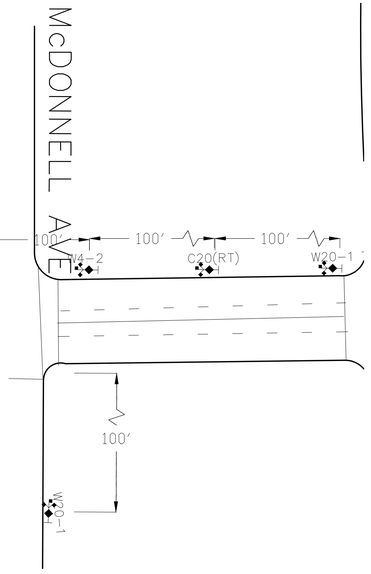

LEGEND:

- ADVANCE WARNING SIGN
- TYPE III BARRICADE
- SIGN ON TYPE III BARRICADE
- SIGN ON TYPE I BARRICADE
- 28" TRAFFIC CONE – REFLECTIVE
- FLASHING ARROW SIGN (FAS)
- CLOSURE WORK AREA

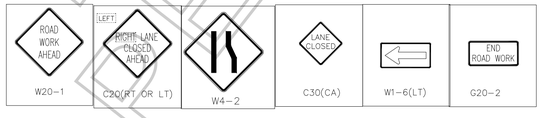

GENERAL NOTES:

1. ALL SIGNING, DELINEATORS, CONES, BARRICADES, ETC, SHALL CONFORM TO THE STATE OF CALIFORNIA DEPARTMENT OF TRANSPORTATION (CALTRANS) STANDARD PLANS AND STANDARD SPECIFICATIONS, CALIFORNIA M.U.T.C.D, AND ANY ADDENDUMS THERTO AND AS SHOWN ON THESE PLANS.
WITH TRAFFIC SIGNALS OR CROSSWALKS.
CONES SHALL BE 28" MINIMUM HEIGHT REFLECTORIZED SLEEVES.

FILM LA COORDINATOR: NAOMI KAJIYAMA
FILM LA PERMIT # F-166005

PROJECT/SHEET TITLE:
N/S CURB OF WHITTIER BL, DUNCAN AVE-McBRIDE AVE
11/17, -11/20, 0700-1900
11/21, 0600-2100
11/23, 0700-2100
11/24, 0700-1900

S/S CURB OF WHITTIER BL, DUNCAN AVE-McBRIDE AVE
11/19, 0700-1900 & 11/20, 0700-1900
11/23, 0700-1900

N/S CURB AND ADJACENT LANE OF WHITTIER BL, DUNCAN AVE-McBRIDE AVE
11/20, 0700-0900

B/S CURB AND ADJACENT LANE OF WHITTIER BL, DUNCAN AVE-McBRIDE AVE
11/20, 1500-1900

DATE:	11/3/2020
SCALE:	NOT TO SCALE
DRAWN BY:	IR
CHECKED BY:	JVJ
PROJECT NO.:	
JOB NO.:	
FILE NO.:	
SHEET NO.:	01 OF 01

COMPANY/CONTACT: MINIM PRODUCTIONS "SNOWFALL"
KATIE KING (323) 260-4777

APPROVED BY:

NAME/SIGNATURE TITLE DATE

NAME/SIGNATURE TITLE DATE

NAME/SIGNATURE TITLE DATE

REVISIONS

NO.:	DATE:	DESCRIPTION:	BY:

NOT A PERMIT

Y:\Plans\Los Angeles\166005_NS_SS_C1_ WHITTIER_DUNCAN_McBRIDE_.dwg

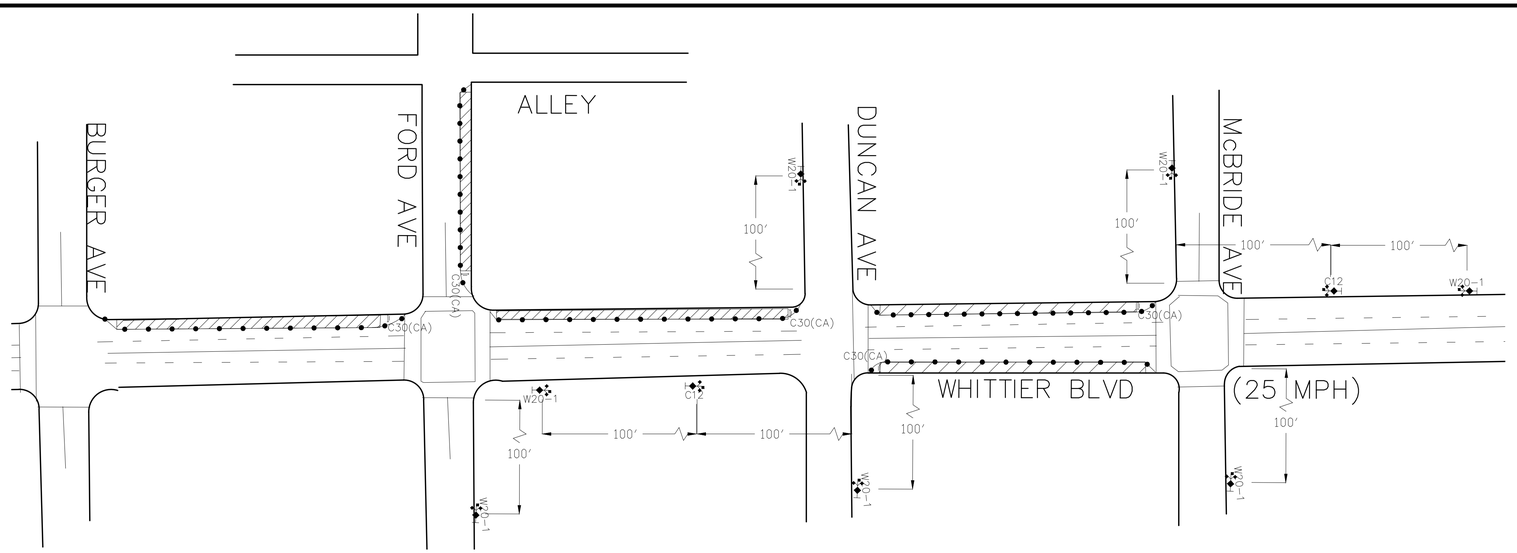

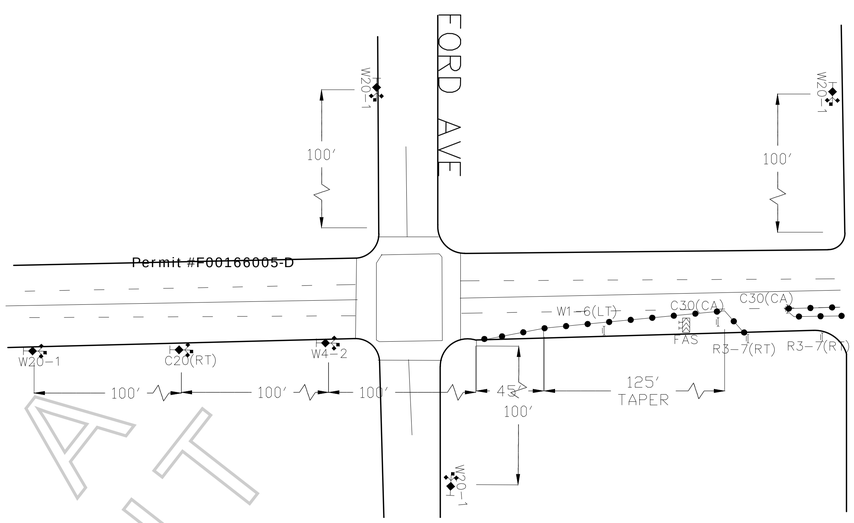

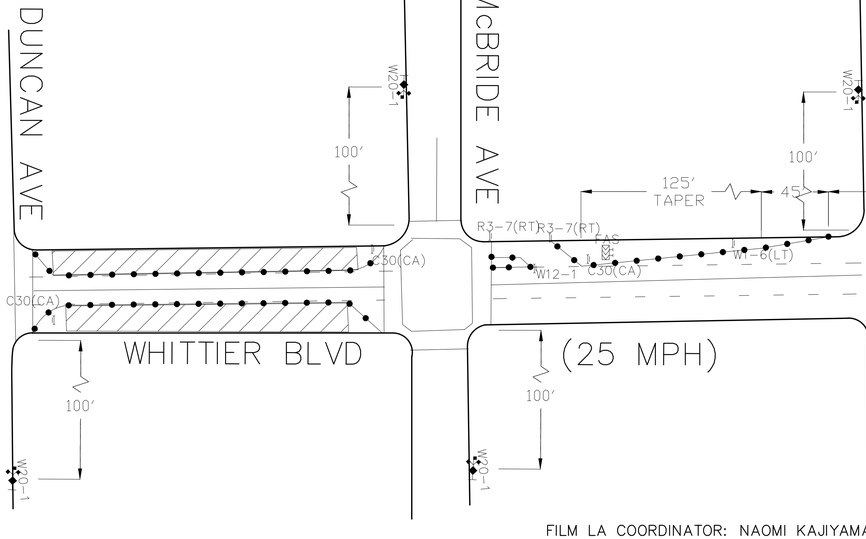

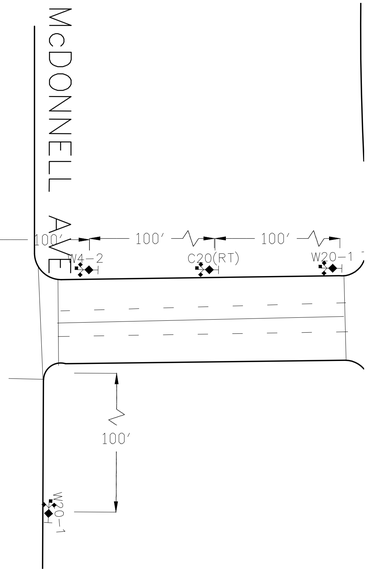

LEGEND:

- ADVANCE WARNING SIGN
- TYPE III BARRICADE
- SIGN ON TYPE III BARRICADE
- SIGN ON TYPE I BARRICADE
- 28" TRAFFIC CONE – REFLECTIVE
- FLASHING ARROW SIGN (FAS)
- CLOSURE WORK AREA

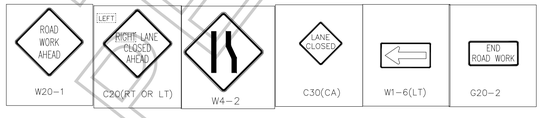

GENERAL NOTES:

1. ALL SIGNING, DELINEATORS, CONES, BARRICADES, ETC, SHALL CONFORM TO THE STATE OF CALIFORNIA DEPARTMENT OF TRANSPORTATION (CALTRANS) STANDARD PLANS AND STANDARD SPECIFICATIONS, CALIFORNIA M.U.T.C.D, AND ANY ADDENDUMS THERTO AND AS SHOWN ON THESE PLANS.
WITH TRAFFIC SIGNALS OR CROSSWALKS.
CONES SHALL BE 28" MINIMUM HEIGHT REFLECTORIZED SLEEVES.

FILM LA COORDINATOR: NAOMI KAJIYAMA
FILM LA PERMIT # F-166005

PROJECT/SHEET TITLE:
N/S CURB OF WHITTIER BL, DUNCAN AVE-McBRIDE AVE
11/17, -11/20, 0700-1900
11/21, 0600-2100
11/23, 0700-2100
11/24, 0700-1900

S/S CURB OF WHITTIER BL, DUNCAN AVE-McBRIDE AVE
11/19, 0700-1900 & 11/20, 0700-1900
11/23, 0700-1900

N/S CURB OF WHITTIER BL, DUNCAN AVE-BURGER AVE
E/S CURB LANE OF FORD BL, WHITTIER BL-NORTH TO ALLEY
11/20, 0700-11/21, 0600
N/S CURB AND ADJACENT LANE OF WHITTIER BL, DUNCAN AVE-McBRIDE AVE
11/20, 0700-0900
B/S CURB AND ADJACENT LANE OF WHITTIER BL, DUNCAN AVE-McBRIDE AVE
11/20, 1500-1900

DATE:	11/3/2020
SCALE:	NOT TO SCALE
DRAWN BY:	IR
CHECKED BY:	JVJ
PROJECT NO.:	
JOB NO.:	
FILE NO.:	
SHEET NO.:	01 OF 01

COMPANY/CONTACT: MINIM PRODUCTIONS "SNOWFALL"
KATIE KING (323) 260-4777

APPROVED BY:

NAME/SIGNATURE TITLE DATE

NAME/SIGNATURE TITLE DATE

NAME/SIGNATURE TITLE DATE

REVISIONS

NO.:	DATE:	DESCRIPTION:	BY:

NOT A PERMIT

Y:\Plans\Los Angeles\166005_NS_SS_C1_ WHITTIER_DUNCAN_McBRIDE_.dwg

DETOUR

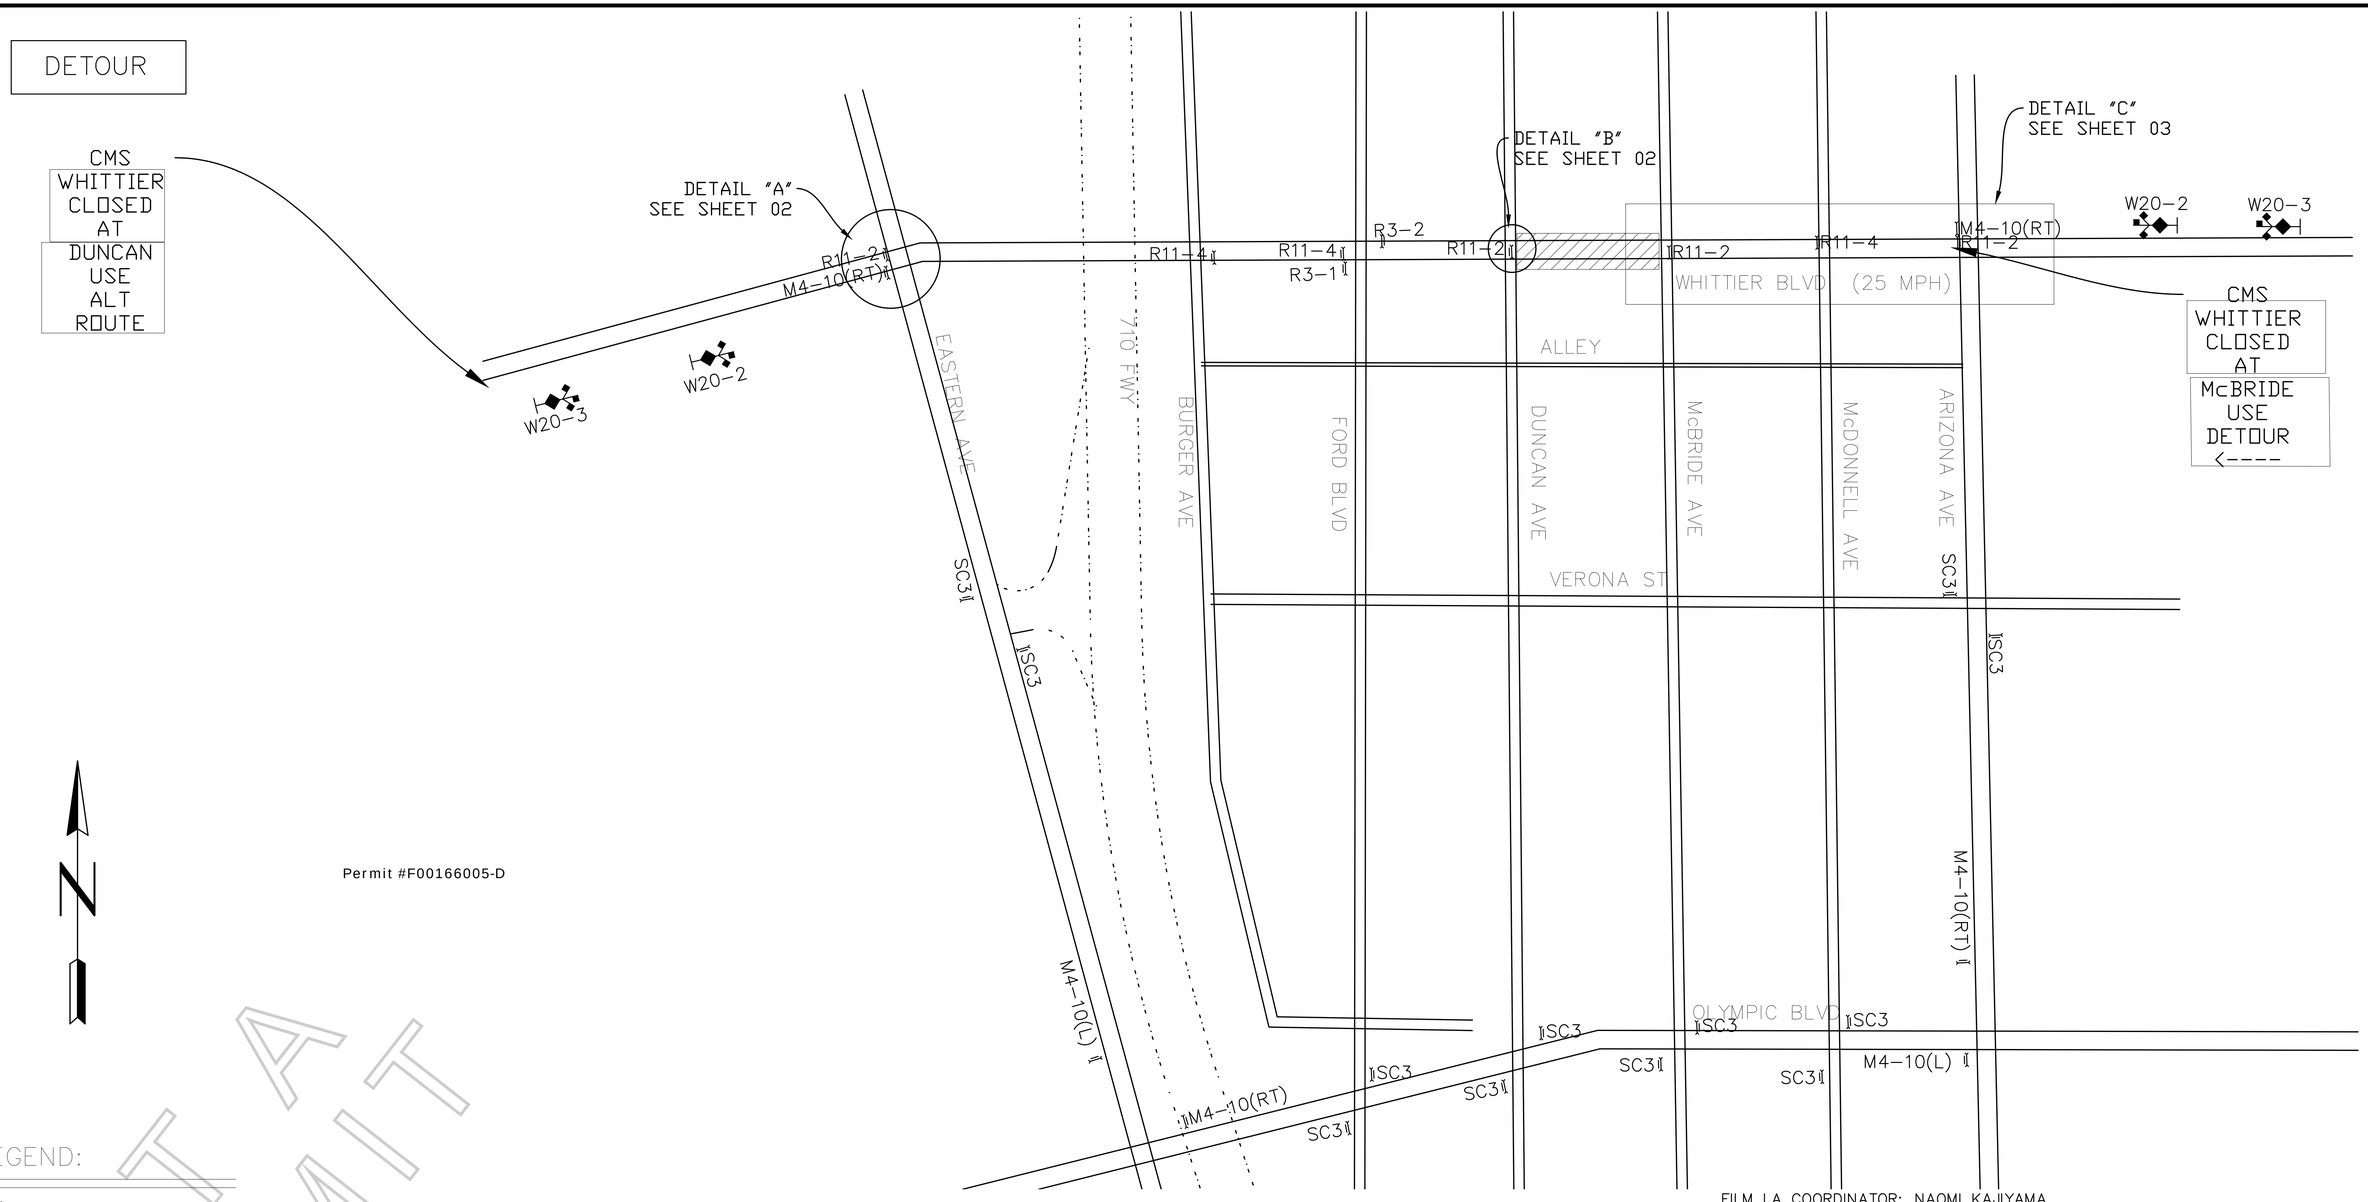

Permit #F00166005-D

LEGEND:

- ADVANCE WARNING SIGN
- TYPE III BARRICADE
- SIGN ON TYPE III BARRICADE
- SIGN ON TYPE I BARRICADE
- 28" TRAFFIC CONE - REFLECTIVE
- FLASHING ARROW SIGN (FAS)
- CLOSURE/WORK AREA

GENERAL NOTES

1. ALL SIGNING, DELINEATORS, CONES, BARRICADES, ETC, SHALL CONFORM TO THE STATE OF CALIFORNIA DEPARTMENT OF TRANSPORTATION (CALTRANS) STANDARD PLANS AND STANDARD SPECIFICATIONS, CALIFORNIA M.U.T.C.D. AND ANY ADDENDUMS THERTO AND AS SHOWN ON THESE PLANS.
WITH TRAFFIC SIGNALS OR CROSSWALKS.
CONES SHALL BE 28" MINIMUM HEIGHT REFLECTORIZED SLEEVES.

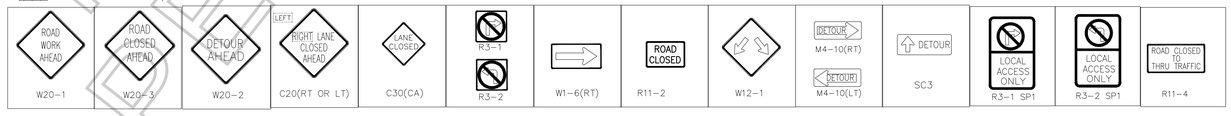

FILM LA COORDINATOR: NAOMI KAJIYAMA
FILM LA PERMIT # F-166005

PROJECT/SHEET TITLE: FULL CLOSURE WHITTIER BLVD, DUNCAN-McBRIDE AVE, 11/20, 1900-0600	DATE: 11/3/2020
	SCALE: NOT TO SCALE
	DRAWN BY: IR
	CHECKED BY: JVJ
COMPANY/CONTACT: MINIM PRODUCTIONS "SNOWFALL" KATIE KING (323) 260-4777	PROJECT NO.:
	JOB NO.:
	FILE NO.:
	SHEET NO.: 01 OF 03

APPROVED BY:

NAME/SIGNATURE TITLE DATE

NAME/SIGNATURE TITLE DATE

NAME/SIGNATURE TITLE DATE

REVISIONS

NO.:	DATE:	DESCRIPTION:	BY:

NOT A PERMIT

Y:\Plans\Los Angeles\166005_FULL_ WHITTIER_DUNCAN_McBRIDE_.dwg

DETAIL "A"

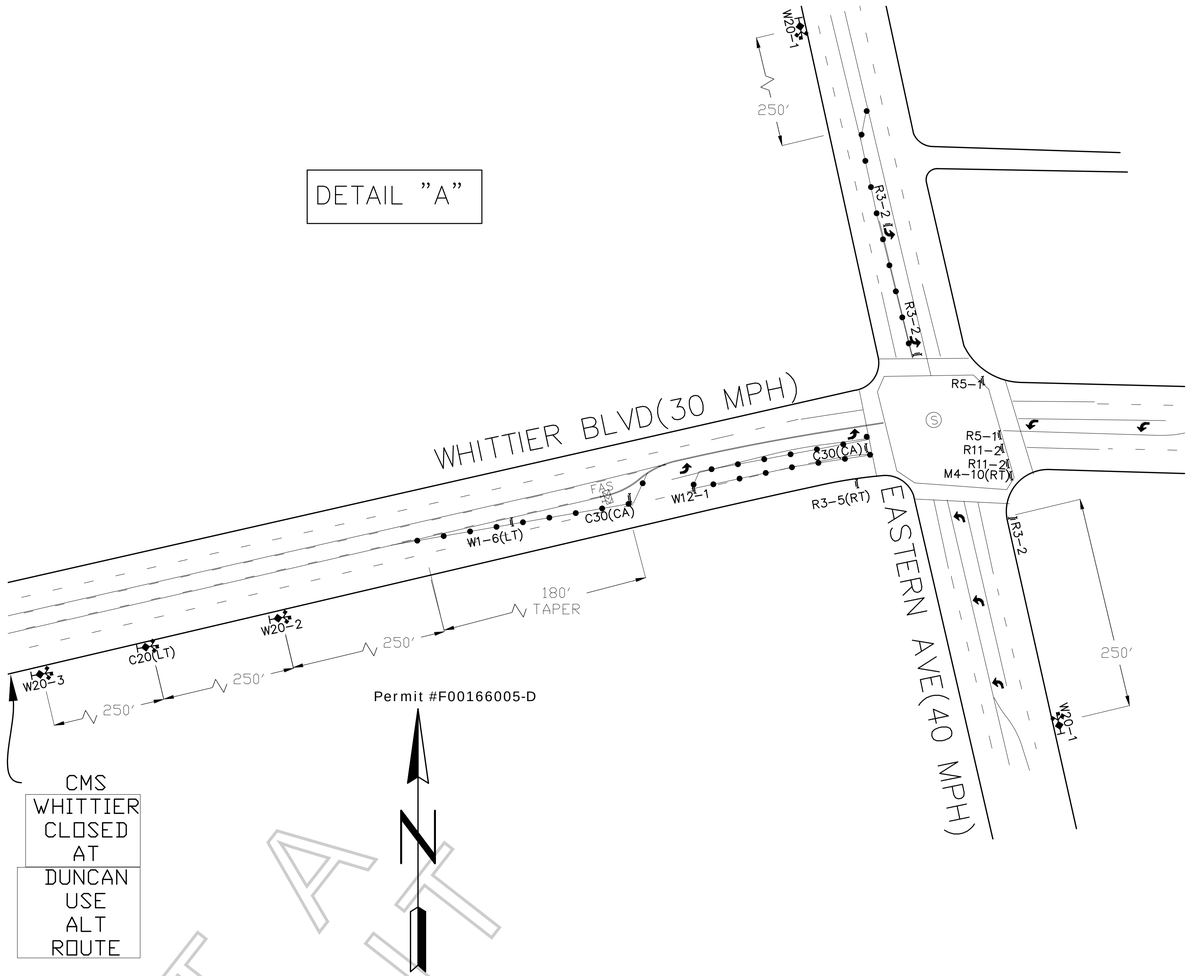

DETAIL "B"

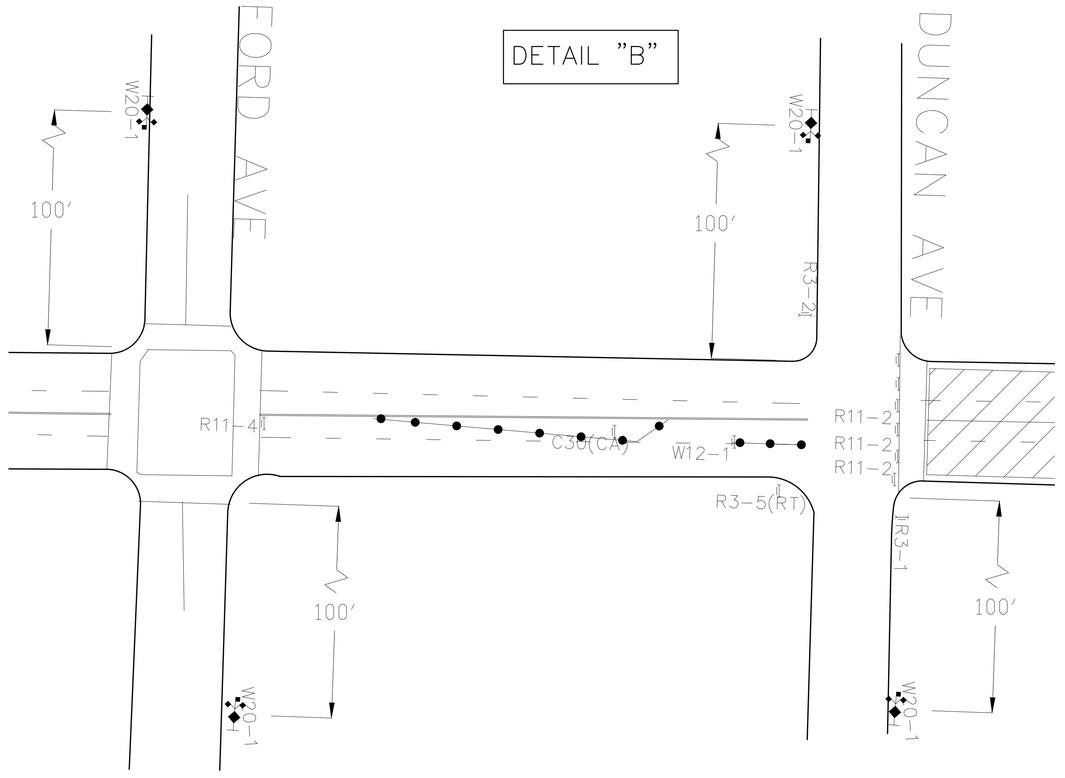

LEGEND:

- ADVANCE WARNING SIGN
- TYPE III BARRICADE
- SIGN ON TYPE III BARRICADE
- SIGN ON TYPE I BARRICADE
- 28" TRAFFIC CONE – REFLECTIVE
- FLASHING ARROW SIGN (FAS)
- CLOSURE / WORK AREA

GENERAL NOTES:

1. ALL SIGNING, DELINEATORS, CONES, BARRICADES, ETC, SHALL CONFORM TO THE STATE OF CALIFORNIA DEPARTMENT OF TRANSPORTATION (CALTRANS) STANDARD PLANS AND STANDARD SPECIFICATIONS, CALIFORNIA M.U.T.C.D. AND ANY ADDENDUMS THERTO AND AS SHOWN ON THESE PLANS.
WITH TRAFFIC SIGNALS OR CROSSWALKS.
CONES SHALL BE 28" MINIMUM HEIGHT REFLECTORIZED SLEEVES.

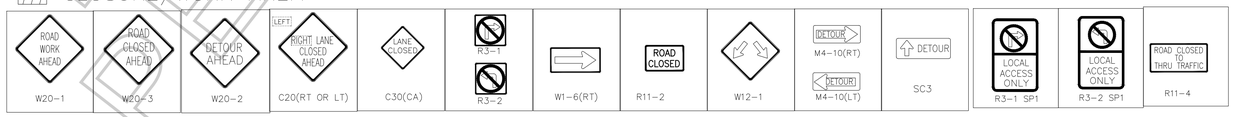

FILM LA COORDINATOR: NAOMI KAJIYAMA
FILM LA PERMIT # F-166005

PROJECT/SHEET TITLE: FULL CLOSURE WHITTIER BLVD, DUNCAN-McBRIDE AVE, 11/20, 1900-0600	DATE: 11/3/2020
	SCALE: NOT TO SCALE
	DRAWN BY: IR
	CHECKED BY: JVJ
COMPANY/CONTACT: MINIM PRODUCTIONS "SNOWFALL" KATIE KING (323) 260-4777	PROJECT NO.:
	JOB NO.:
	FILE NO.:
	SHEET NO.: 02 OF 03

APPROVED BY:

NAME/SIGNATURE TITLE DATE

NAME/SIGNATURE TITLE DATE

NAME/SIGNATURE TITLE DATE

REVISIONS NO.:	DATE:	DESCRIPTION:	BY:

NOT A PERMIT

Y:\Plans\Los Angeles\166005_FULL_ WHITTIER_DUNCAN_McBRIDE_.dwg

DETAIL "C"

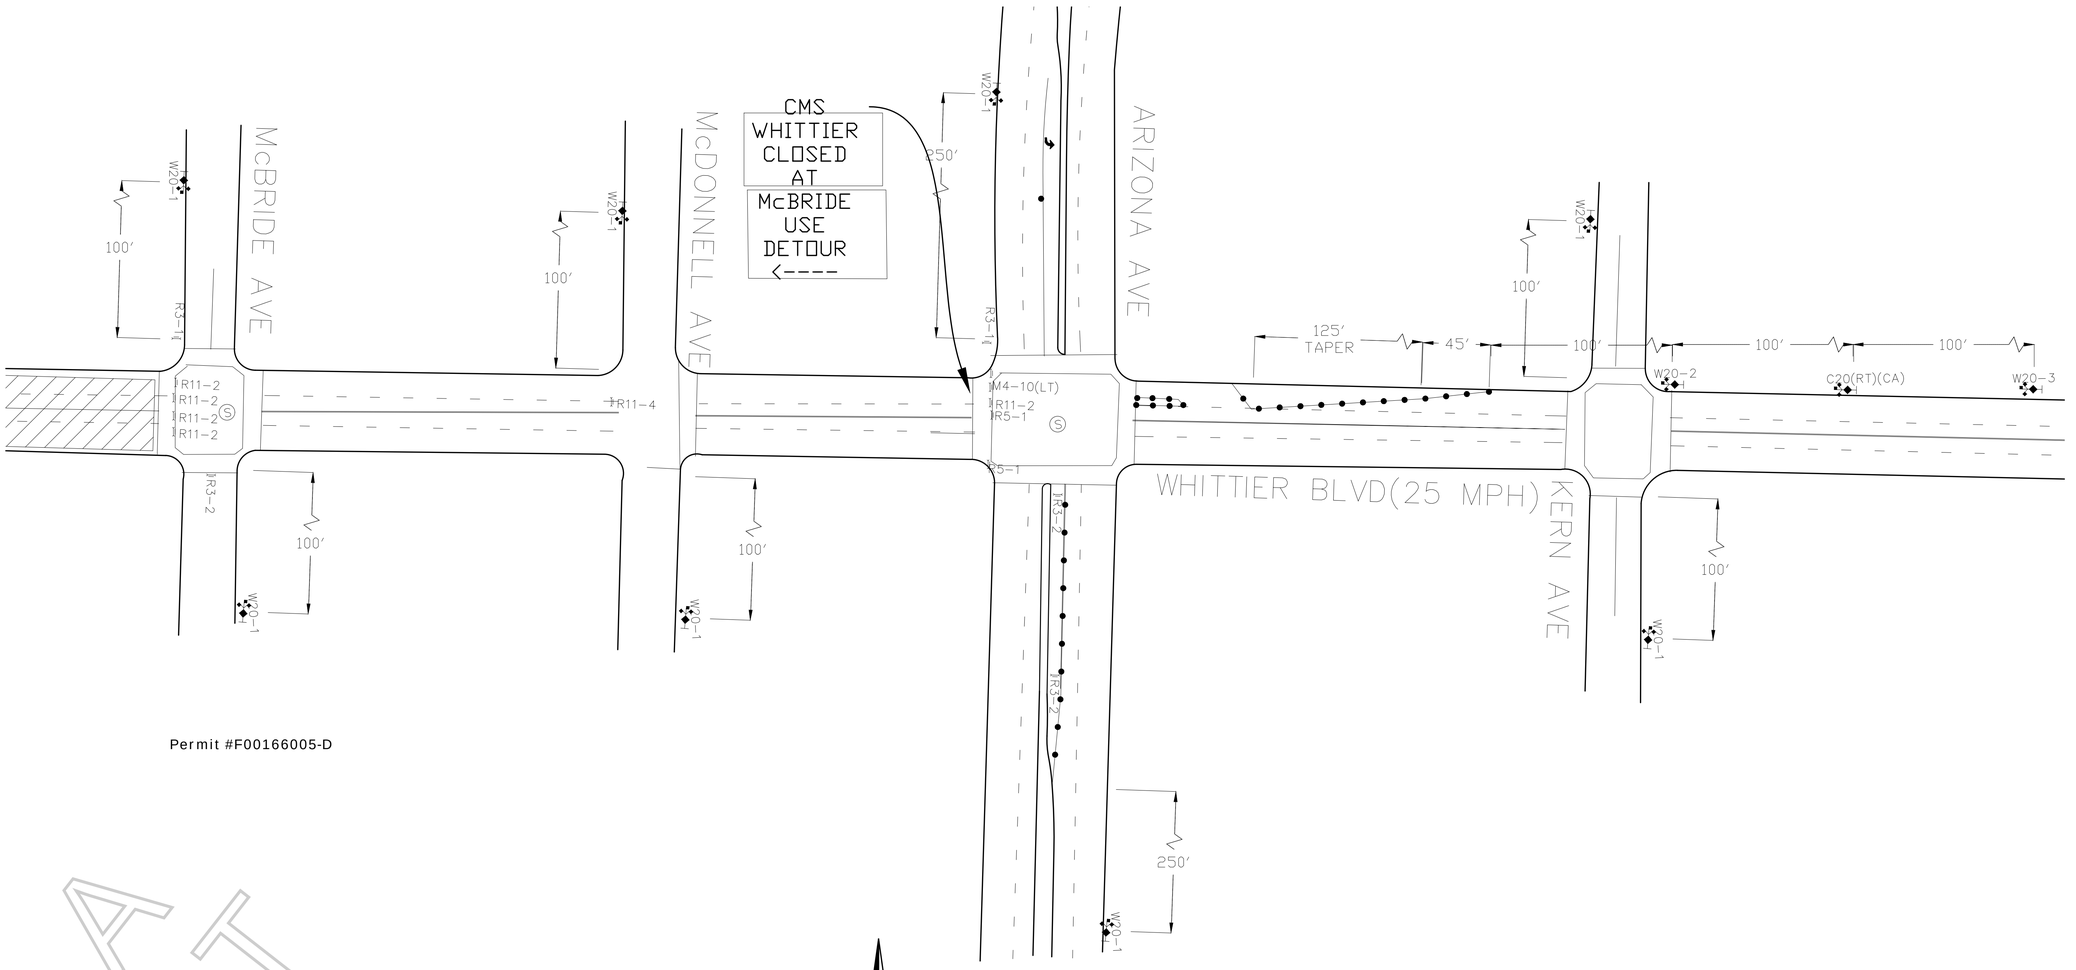

Permit #F00166005-D

LEGEND:

- ADVANCE WARNING SIGN
- TYPE III BARRICADE
- SIGN ON TYPE III BARRICADE
- SIGN ON TYPE I BARRICADE
- 28" TRAFFIC CONE – REFLECTIVE
- FLASHING ARROW SIGN (FAS)
- CLOSURE WORK AREA

GENERAL NOTES:

1. ALL SIGNING, DELINEATORS, CONES, BARRICADES, ETC, SHALL CONFORM TO THE STATE OF CALIFORNIA DEPARTMENT OF TRANSPORTATION (CALTRANS) STANDARD PLANS AND STANDARD SPECIFICATIONS, CALIFORNIA M.U.T.C.D. AND ANY ADDENDUMS THERTO AND AS SHOWN ON THESE PLANS.
WITH TRAFFIC SIGNALS OR CROSSWALKS.
CONES SHALL BE 28" MINIMUM HEIGHT REFLECTORIZED SLEEVES.

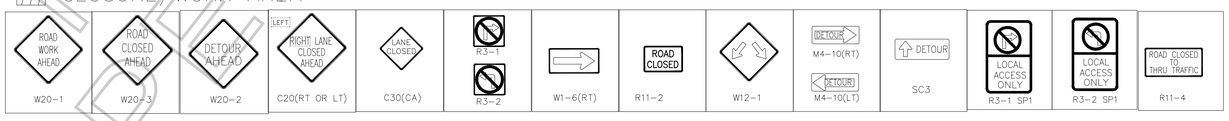

FILM LA COORDINATOR: NAOMI KAJIYAMA
FILM LA PERMIT # F-166005

PROJECT/SHEET TITLE: FULL CLOSURE WHITTIER BLVD, DUNCAN-McBRIDE AVE, 11/20, 1900-0600	DATE: 11/3/2020
	SCALE: NOT TO SCALE
	DRAWN BY: IR
	CHECKED BY: JVJ
	PROJECT NO.:
	JOB NO.:
	FILE NO.:
	SHEET NO.: 03 OF 03
COMPANY/CONTACT: MINIM PRODUCTIONS "SNOWFALL" KATIE KING (323) 260-4777	

APPROVED BY:

NAME/SIGNATURE TITLE DATE

NAME/SIGNATURE TITLE DATE

NAME/SIGNATURE TITLE DATE

REVISIONS NO.:	DATE:	DESCRIPTION:	BY:

NOT A PERMIT

Y:\Plans\Los Angeles\166005_FULL_ WHITTIER_DUNCAN_McBRIDE_.dwg

COUNTY OF LOS ANGELES FIRE DEPARTMENT
FIRE PREVENTION DIVISION - PUBLIC SAFETY & FILM UNIT

14425 Olive View Drive, Sylmar, California 91342
Office (818) 364-8240 FAX (818) 364-8242
psfu@fire.lacounty.gov

SPECIAL EFFECTS PERMIT

IN ACCORDANCE WITH CHAPTER 1, SECTION 105, AND CHAPTER 48 OF THE 2017 L.A. COUNTY FIRE CODE AND/OR IN ACCORDANCE WITH TITLE 19, CALIFORNIA CODE OF REGULATIONS, FOR THE FOLLOWING:

This permit shall constitute permission to use pyrotechnic special effects, open flame, flammable or combustible liquids and gases, welding, and the parking of motor vehicles in any building or location for the purpose of motion picture and television commercial production. This permit allows for the purchase, transport, storage, use and disposal of the prescribed pyrotechnical devices listed below. The Special Effects Permit fee is $288.00.

Permit Number: 20-FX282-3 **Film Permit Number:** 20-1727-3 / 166005

Production Title: Snowfall Block 2
Production Company: Minim Productions Inc
Location Manager: Manny Padilla
Phone Number: (323) 283-9418

Pyro-technician in Charge: Tommy Frazier
State Fire Marshal License: 2609-07
Cell Phone Number: (818) 231-2757
Office Phone Number: (818) 231-2757
FAX Number:
Email: pyro5@socal.rr.com

Pyrotechnic Assistant: Bruce Donnellan
State Fire Marshal License: 3609-07
Additional:
Cellphone Number: (310) 968-7422
Email: brucedon03@yahoo.com

FX Location: 4537 Whittier Blvd East Los Angeles CA 90022 **Date:** 11/20/2020 **Time:** 1400-0600
Additional Location: **Date:** **Time:**
Description of FX Scene: Gun fight, squib hits on talent and objects, talent smoking on camera.

Storage Type: ☐ Magazine ☒ Day Box ☐ Premade ☐ Mixed on Site
Lifters: ____ 1 oz. ____ 2 oz. ____ 3 oz. ____ 4 oz. ____ 6 oz. ____ 8 oz. ____ 12 oz.
Loose Black Powder: **Other Powder:**
Sparks/Squibs: ____ Z16A ____ Z17 ____ Z17A ____ D60-1 ____ D60-3 ____ D60-6
50 D80-1/2 50 D80-1 50 D80-2 ____ SD70-4 ____ SD40 ____ SD100
Other Squibs:
Primacord: ____ feet ____ grain ____ feet ____ grain ____ feet ____ grain
Smoke: White: Black: Other:
Flammable Liquids: Gasoline: Diesel: Rubber Cement:
Propane: Tanks: ____ Size: ____ Tanks: ____ Size: ____ Tanks: ____ Size: ____
Other Flammables: (10) Packs of Herbal Cigarettes, (500) Spark Balls, 10 Candles.

REQUIREMENTS: FSA must be present for all SFX's and for safety meeting/briefing. Spark hits should be safe distance from any combustibles, no minors.

Assignment: ☒FSO ☐FSA ☐FI
Water truck(s)/extinguishers: (2) CO2 & (2) H2O

ISSUED BY: Insp: Al Hugo **DATE:** 11/19/2020

******HARD COPY REQUIRED ON-SITE******

NOT A PERMIT